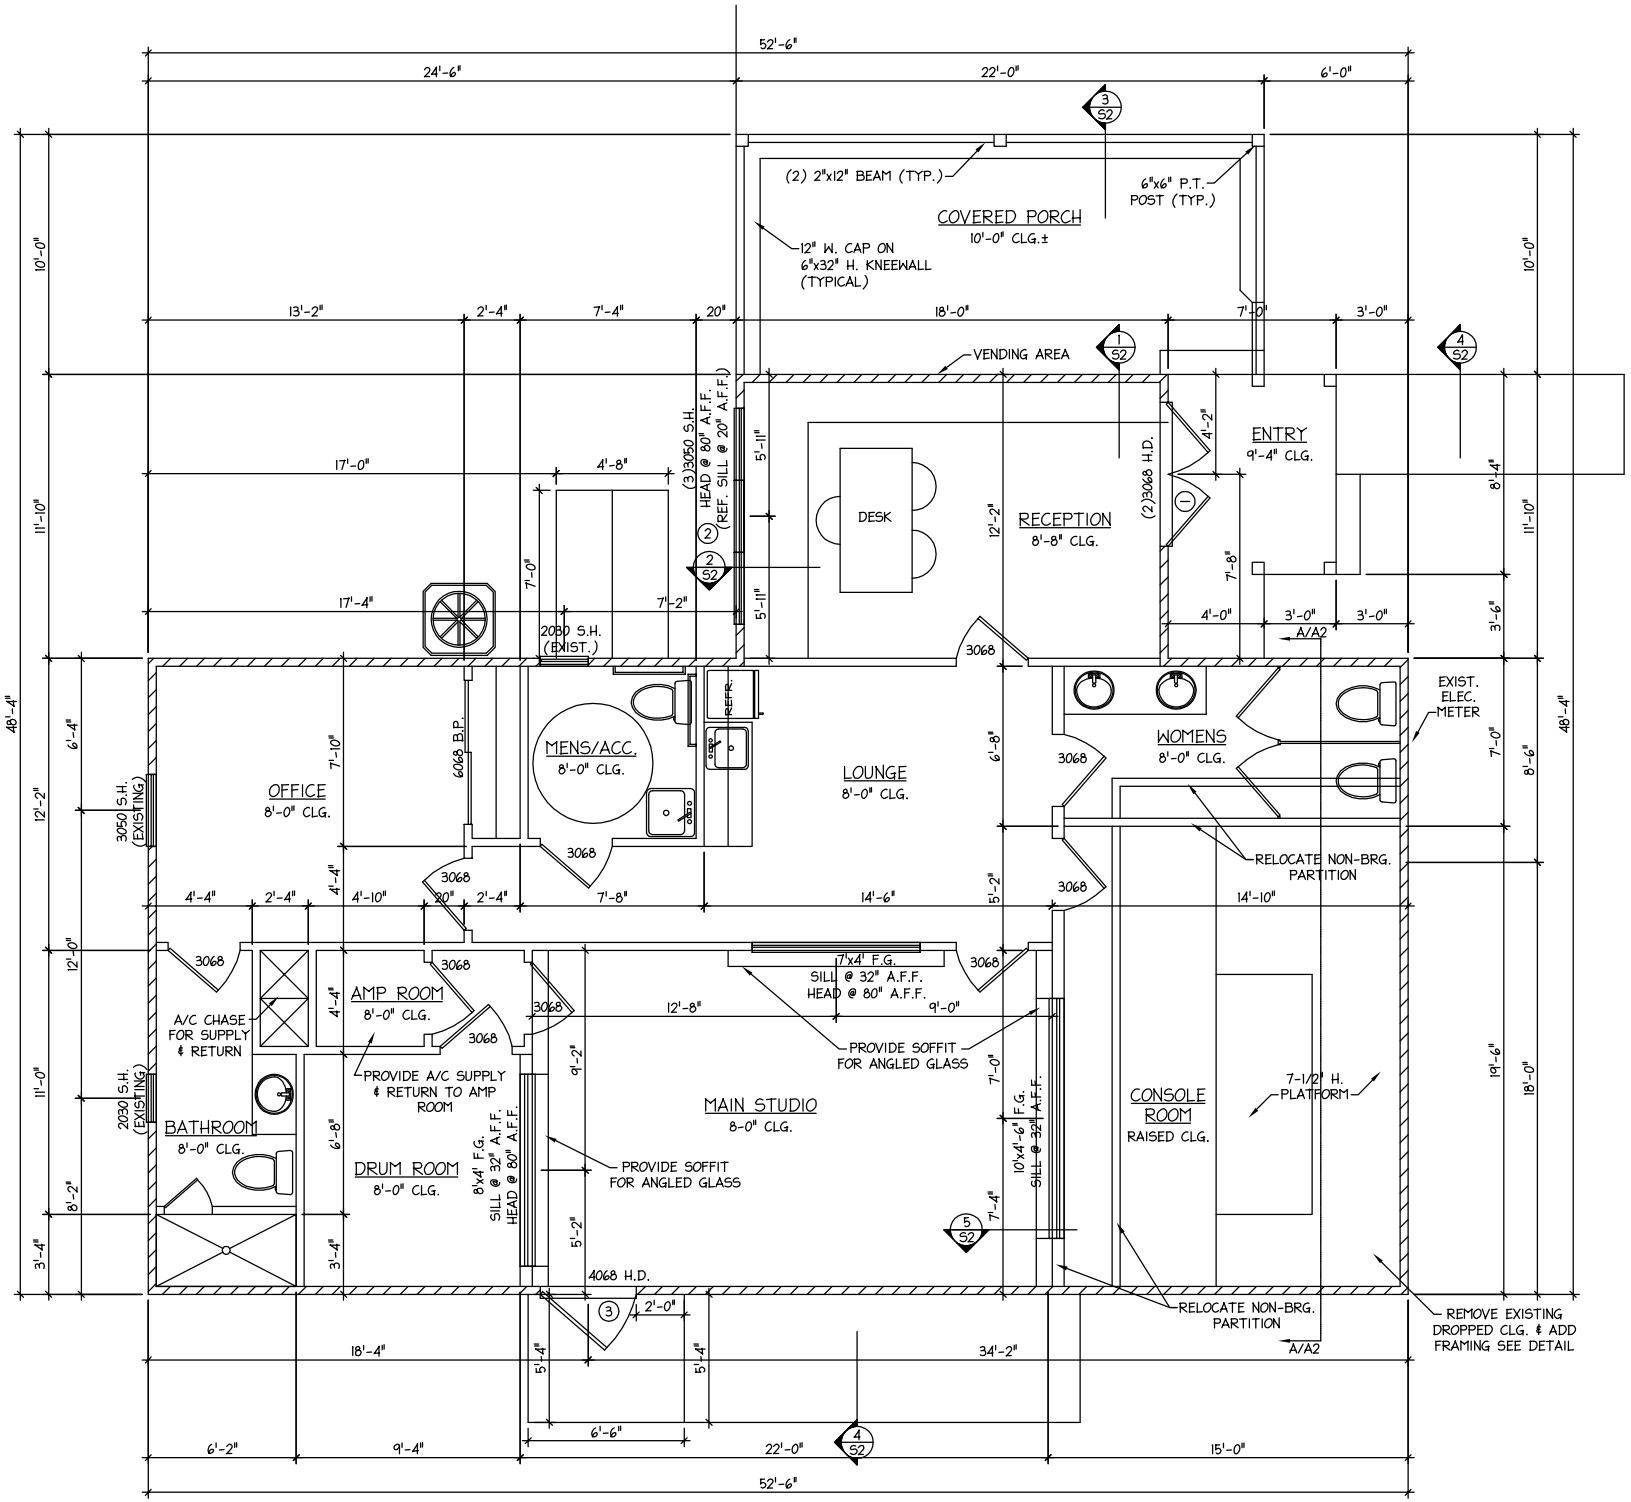
52'-6"
24'-6"
22'-0"
6'-0"
(2) 2"x12" BEAM (TYP.)
6"x6" P.T. POST (TYP.)
COVERED PORCH
10'-0" CLG.±
12" W. CAP ON 6"x32" H. KNEEWALL (TYPICAL)
VENDING AREA
ENTRY
9'-4" CLG.
DESK
RECEPTION
8'-8" CLG.
(2)3068 H.D.
(3)3050 S.H. HEAD @ 80" A.F.F. (REF. SILL @ 20" A.F.F.)
2030 S.H. (EXIST.)
A/A2
EXIST. ELEC. METER
MENS/ACC.
8'-0" CLG.
REFR.
LOUNGE
8'-0" CLG.
WOMENS
8'-0" CLG.
OFFICE
8'-0" CLG.
6068 B.P.
3050 S.H. (EXISTING)
RELOCATE NON-BRG. PARTITION
7'x4' F.G. SILL @ 32" A.F.F. HEAD @ 80" A.F.F.
AMP ROOM
8'-0" CLG.
A/C CHASE FOR SUPPLY & RETURN
PROVIDE A/C SUPPLY & RETURN TO AMP ROOM
PROVIDE SOFFIT FOR ANGLED GLASS
2030 S.H. (EXISTING)
BATHROOM
8'-0" CLG.
DRUM ROOM
8'-0" CLG.
8'x4' F.G. SILL @ 32" A.F.F. HEAD @ 80" A.F.F.
MAIN STUDIO
8-0" CLG.
PROVIDE SOFFIT FOR ANGLED GLASS
10'x4'-6" F.G. SILL @ 32" A.F.F.
CONSOLE ROOM
RAISED CLG.
7-1/2" H. PLATFORM
4068 H.D.
RELOCATE NON-BRG. PARTITION
REMOVE EXISTING DROPPED CLG. & ADD FRAMING SEE DETAIL
48'-4"
6'-2"
9'-4"
22'-0"
15'-0"
18'-4"
34'-2"
6'-6"